ECOLOGICAL CONSTRAINTS / OPPORTUNITIES ANALYIS

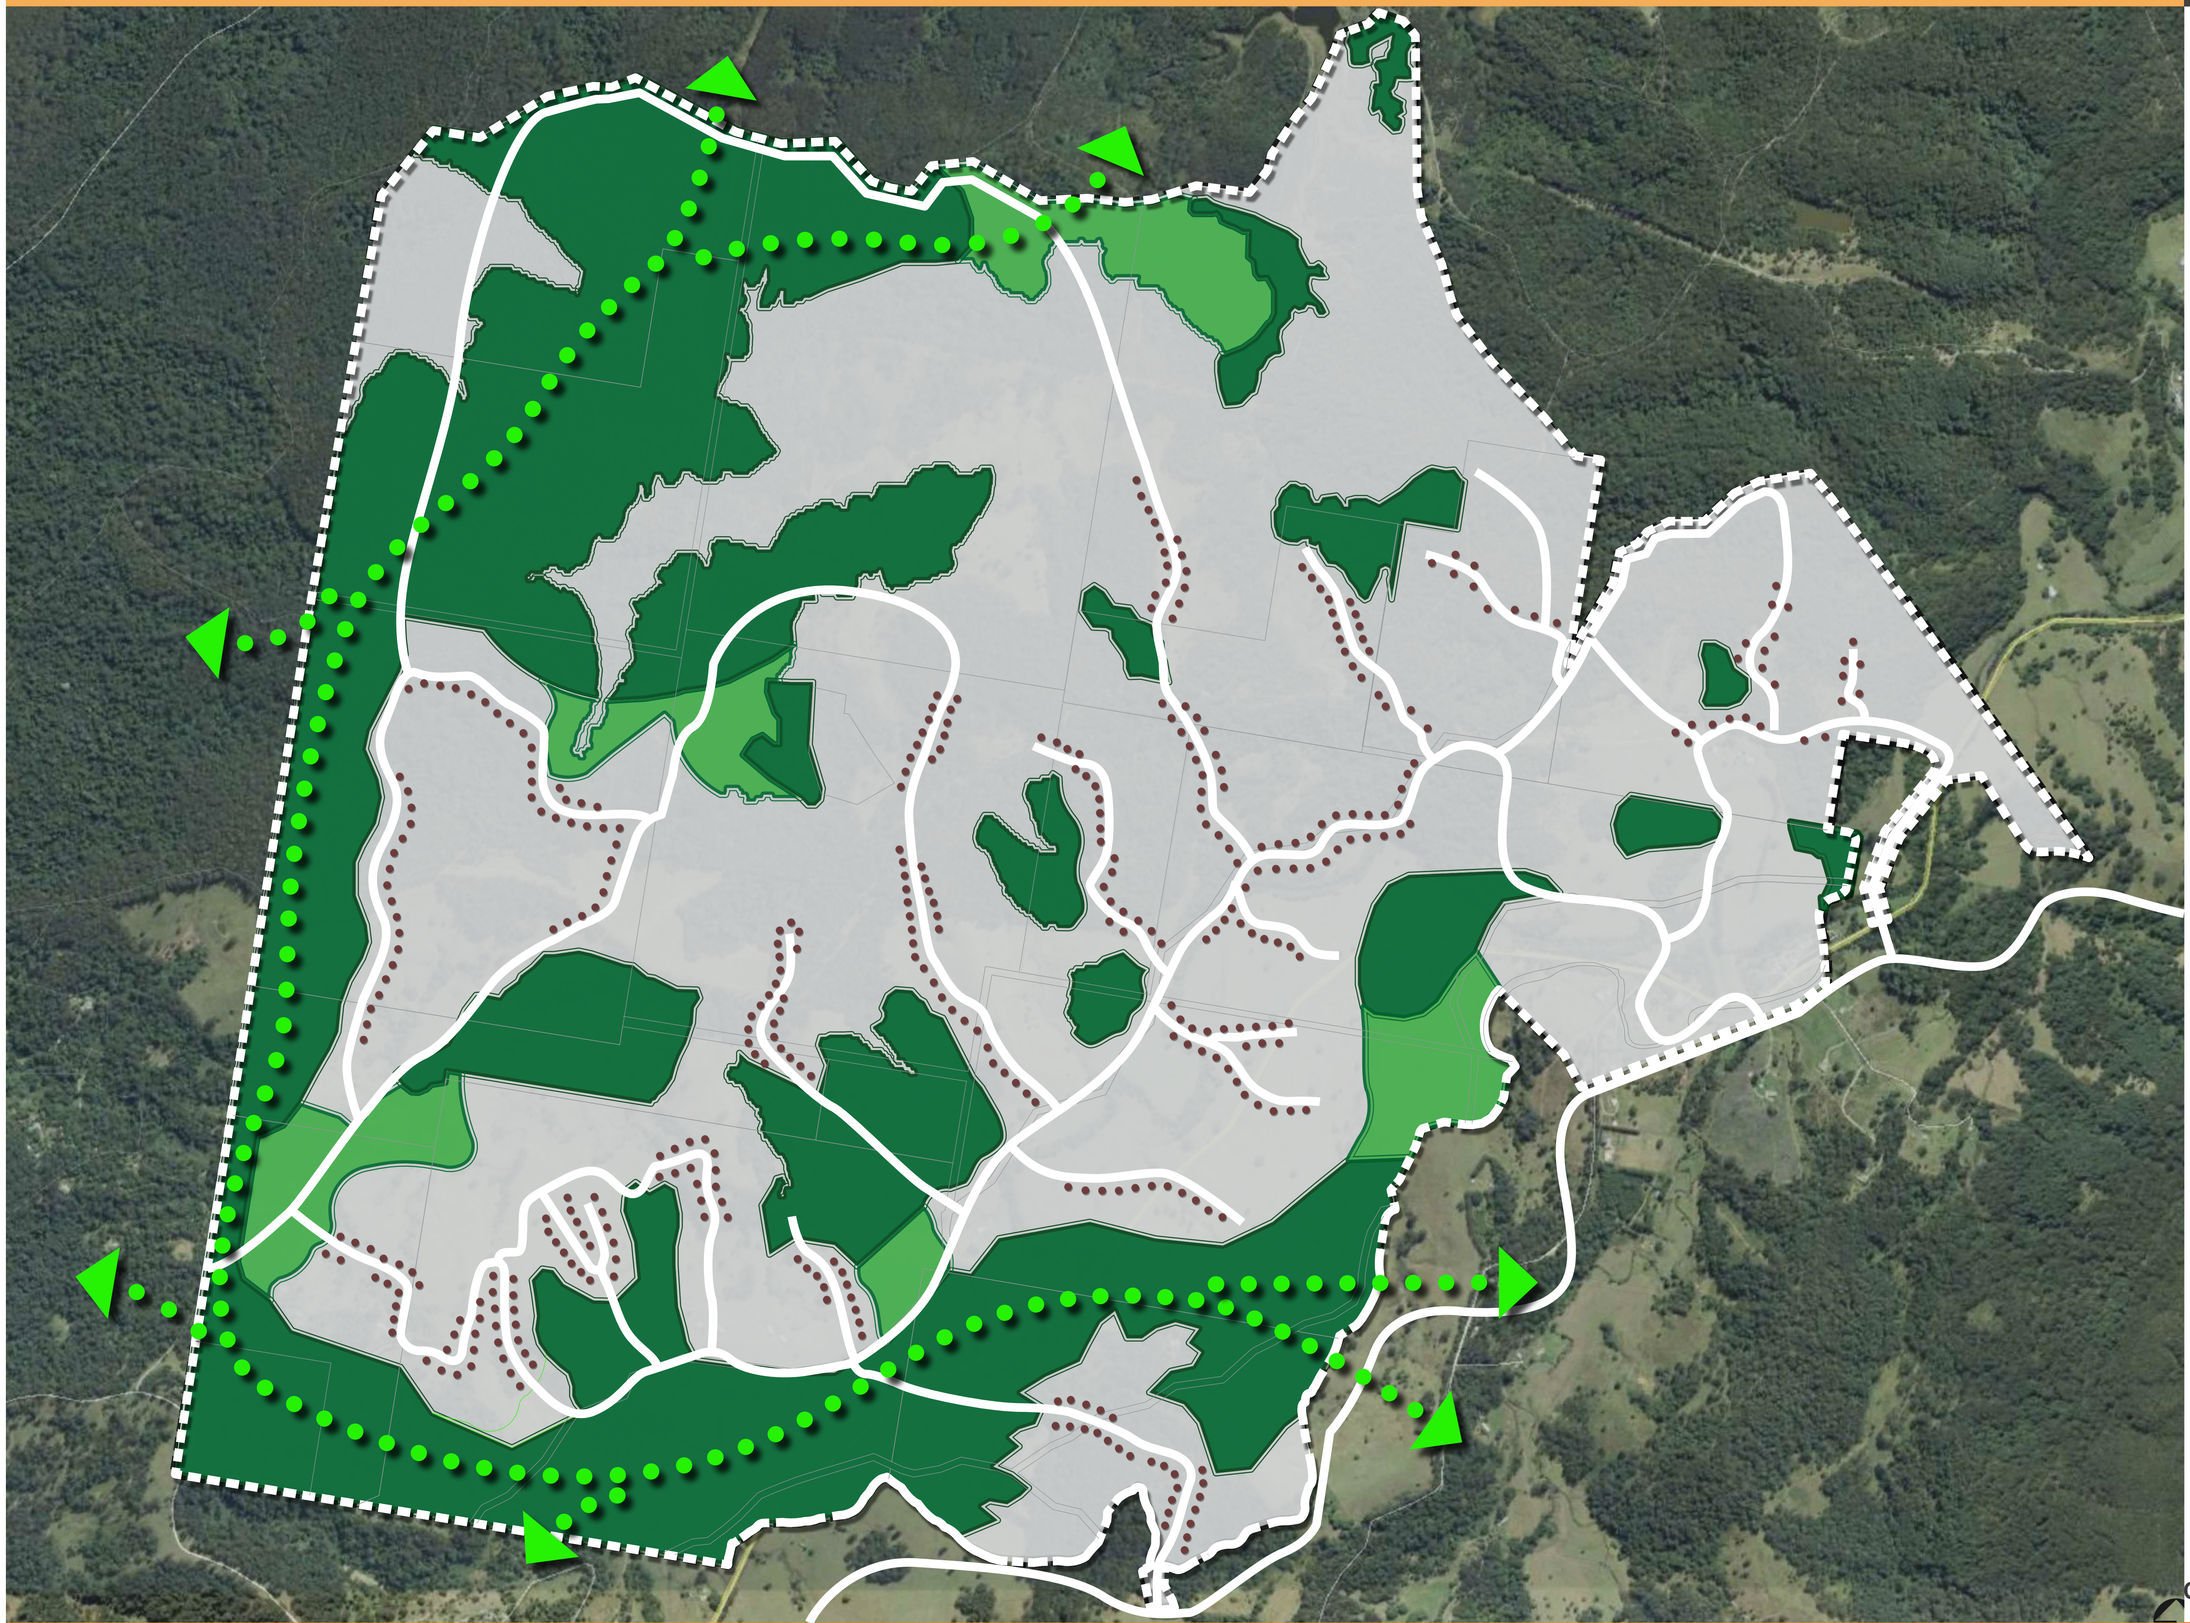

LEGEND

- MAPPED HIGH QUALITY ECOLOGICAL FOOTPRINT
- IDENTIFIED ECOLOGICAL LINKAGES
- SITE LINKAGES TO WIDER ECOLOGICAL VALUE

PLANIT CONSULTING

NIGHTCAP ECO VILLAGE
CONSTRAINTS ANALYSIS

Date: NOVEMBER, 2019 **Drawn:** JW
Scale: 1:10000 @ A1 **Checked:** DM
Rev: 02

0 200 400 600
SCALE - 1:10000 @ A1 , 1:20000 @ A3

SLOPE + 18 DEGREES ANALYSIS

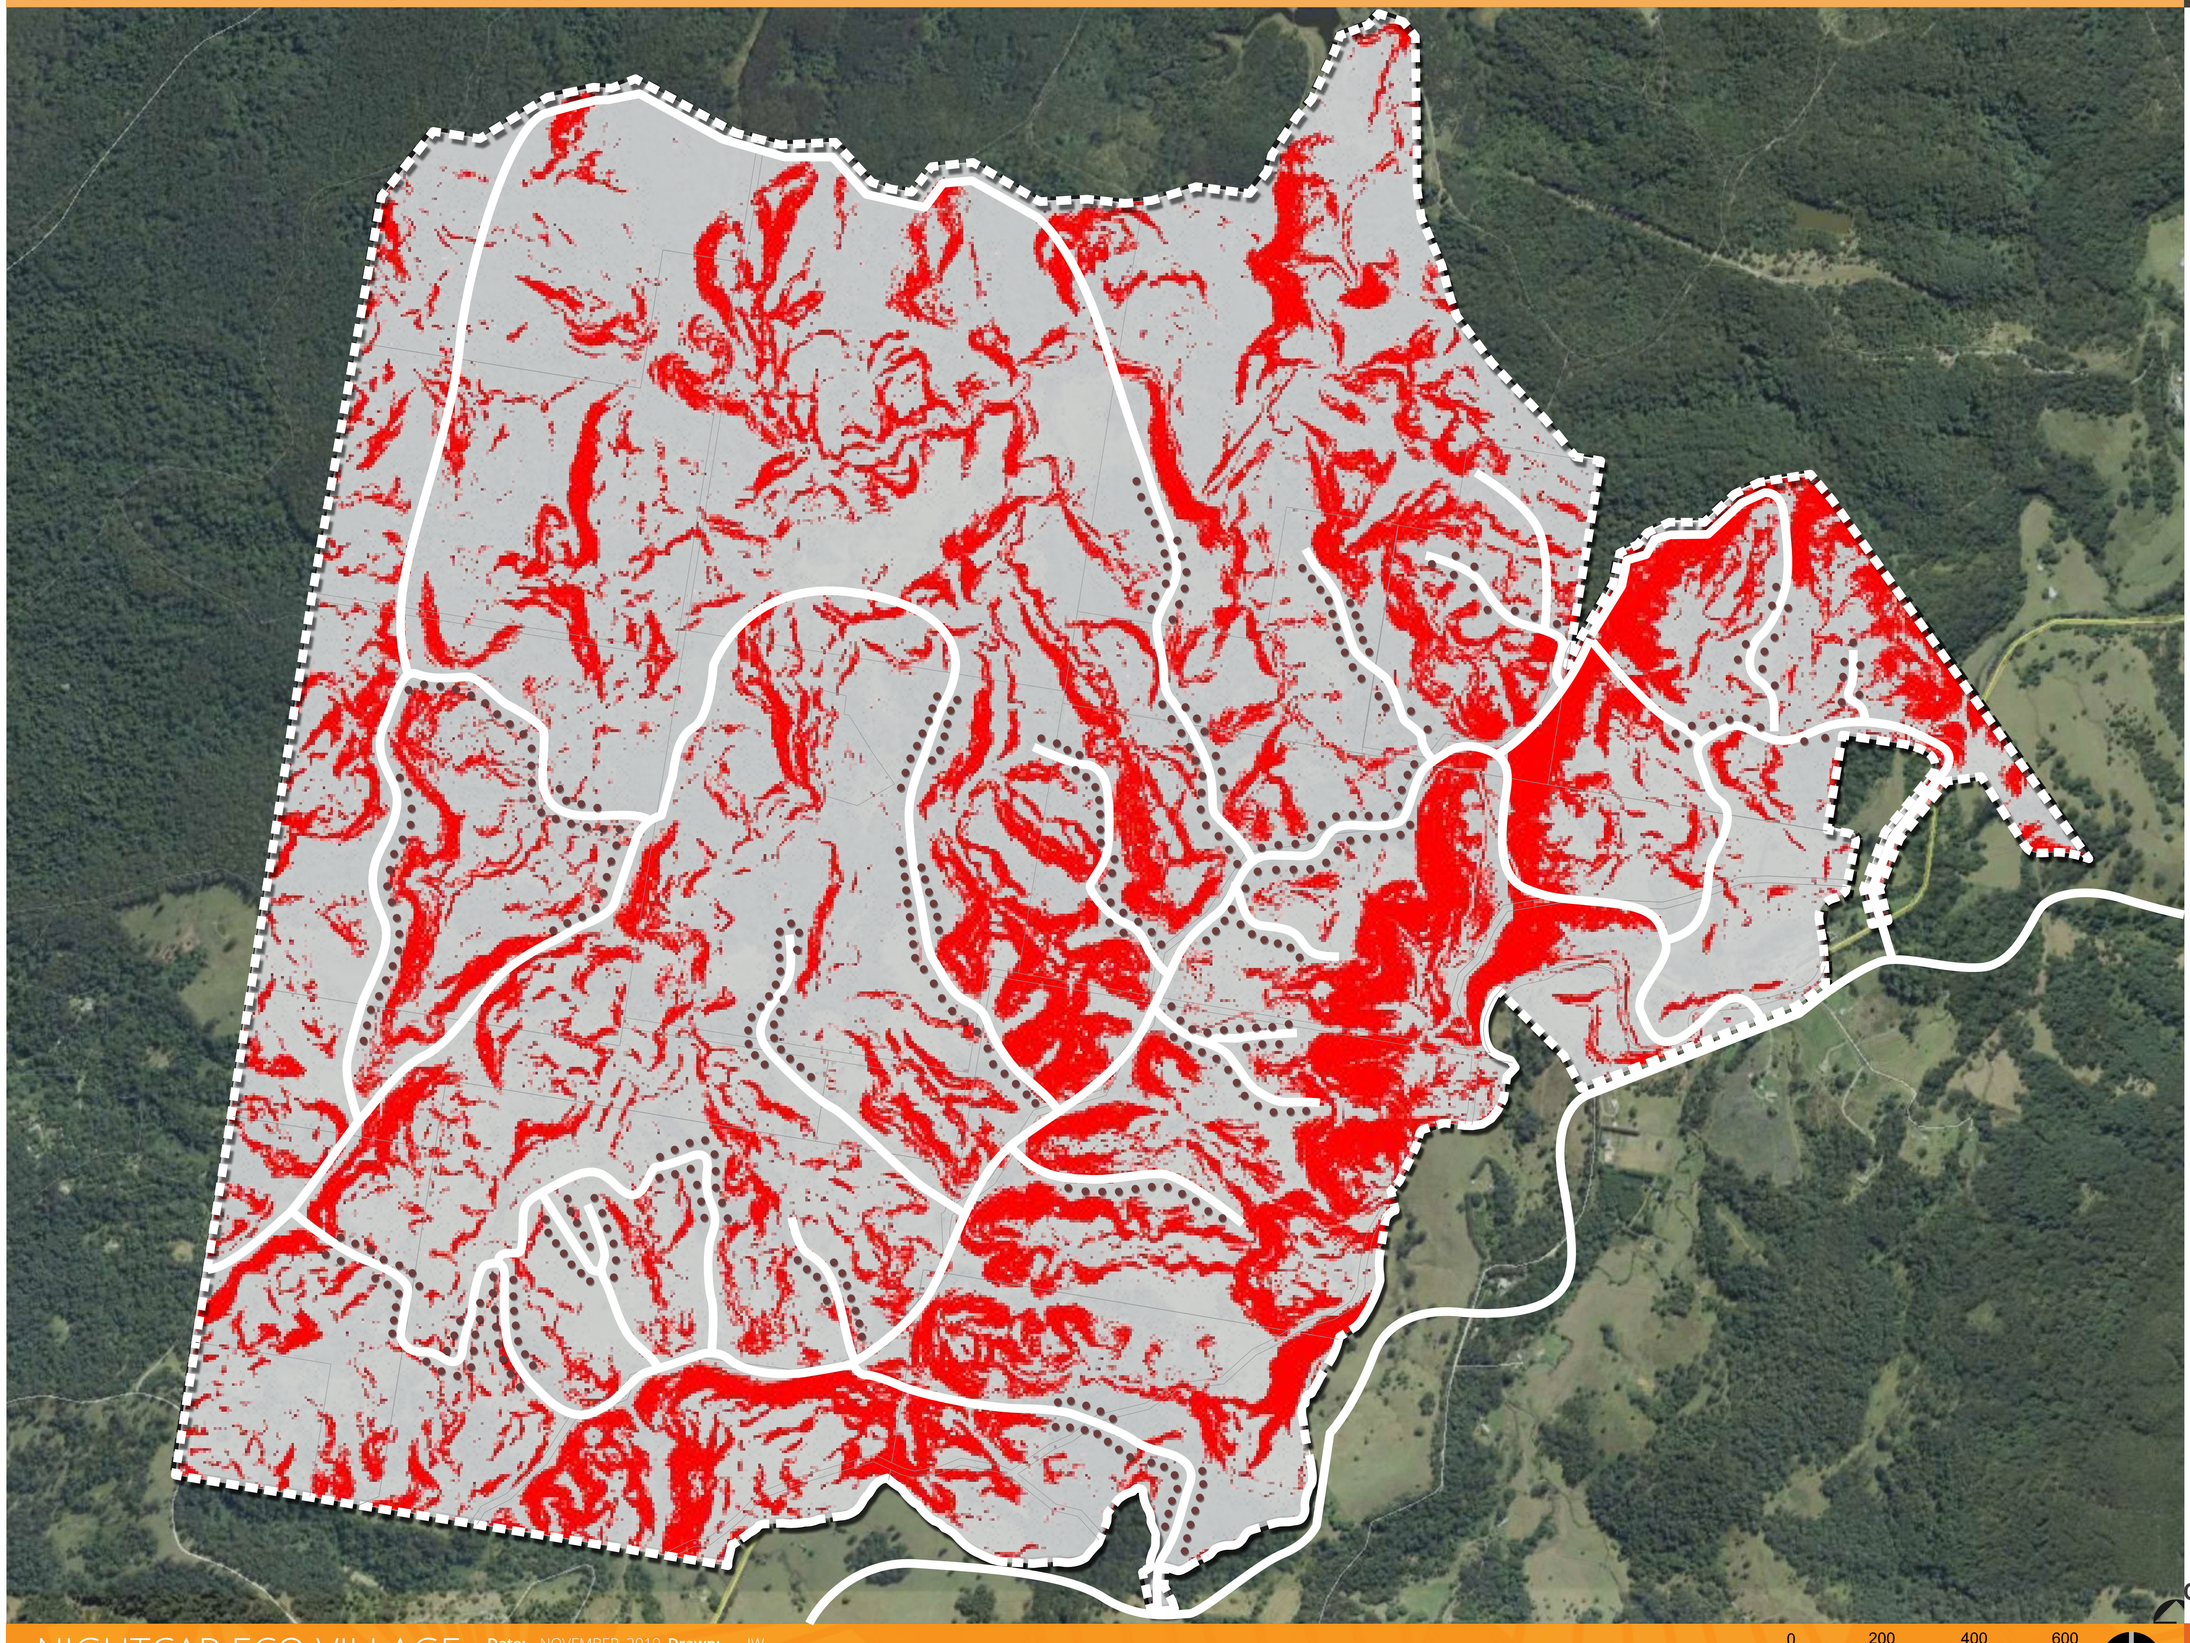

LEGEND

SLOPE 18 + DEGREES

PLANIT CONSULTING

NIGHTCAP ECO VILLAGE

CONSTRAINTS ANALYSIS

Date: NOVEMBER, 2019 **Drawn:** JW
Scale: 1:10000 @ A1 **Checked:** DM
Rev: 02

0 200 400 600

SCALE - 1:10000 @ A1 , 1:20000 @ A3

PLANT COMMUNITY TYPE ANALYSIS

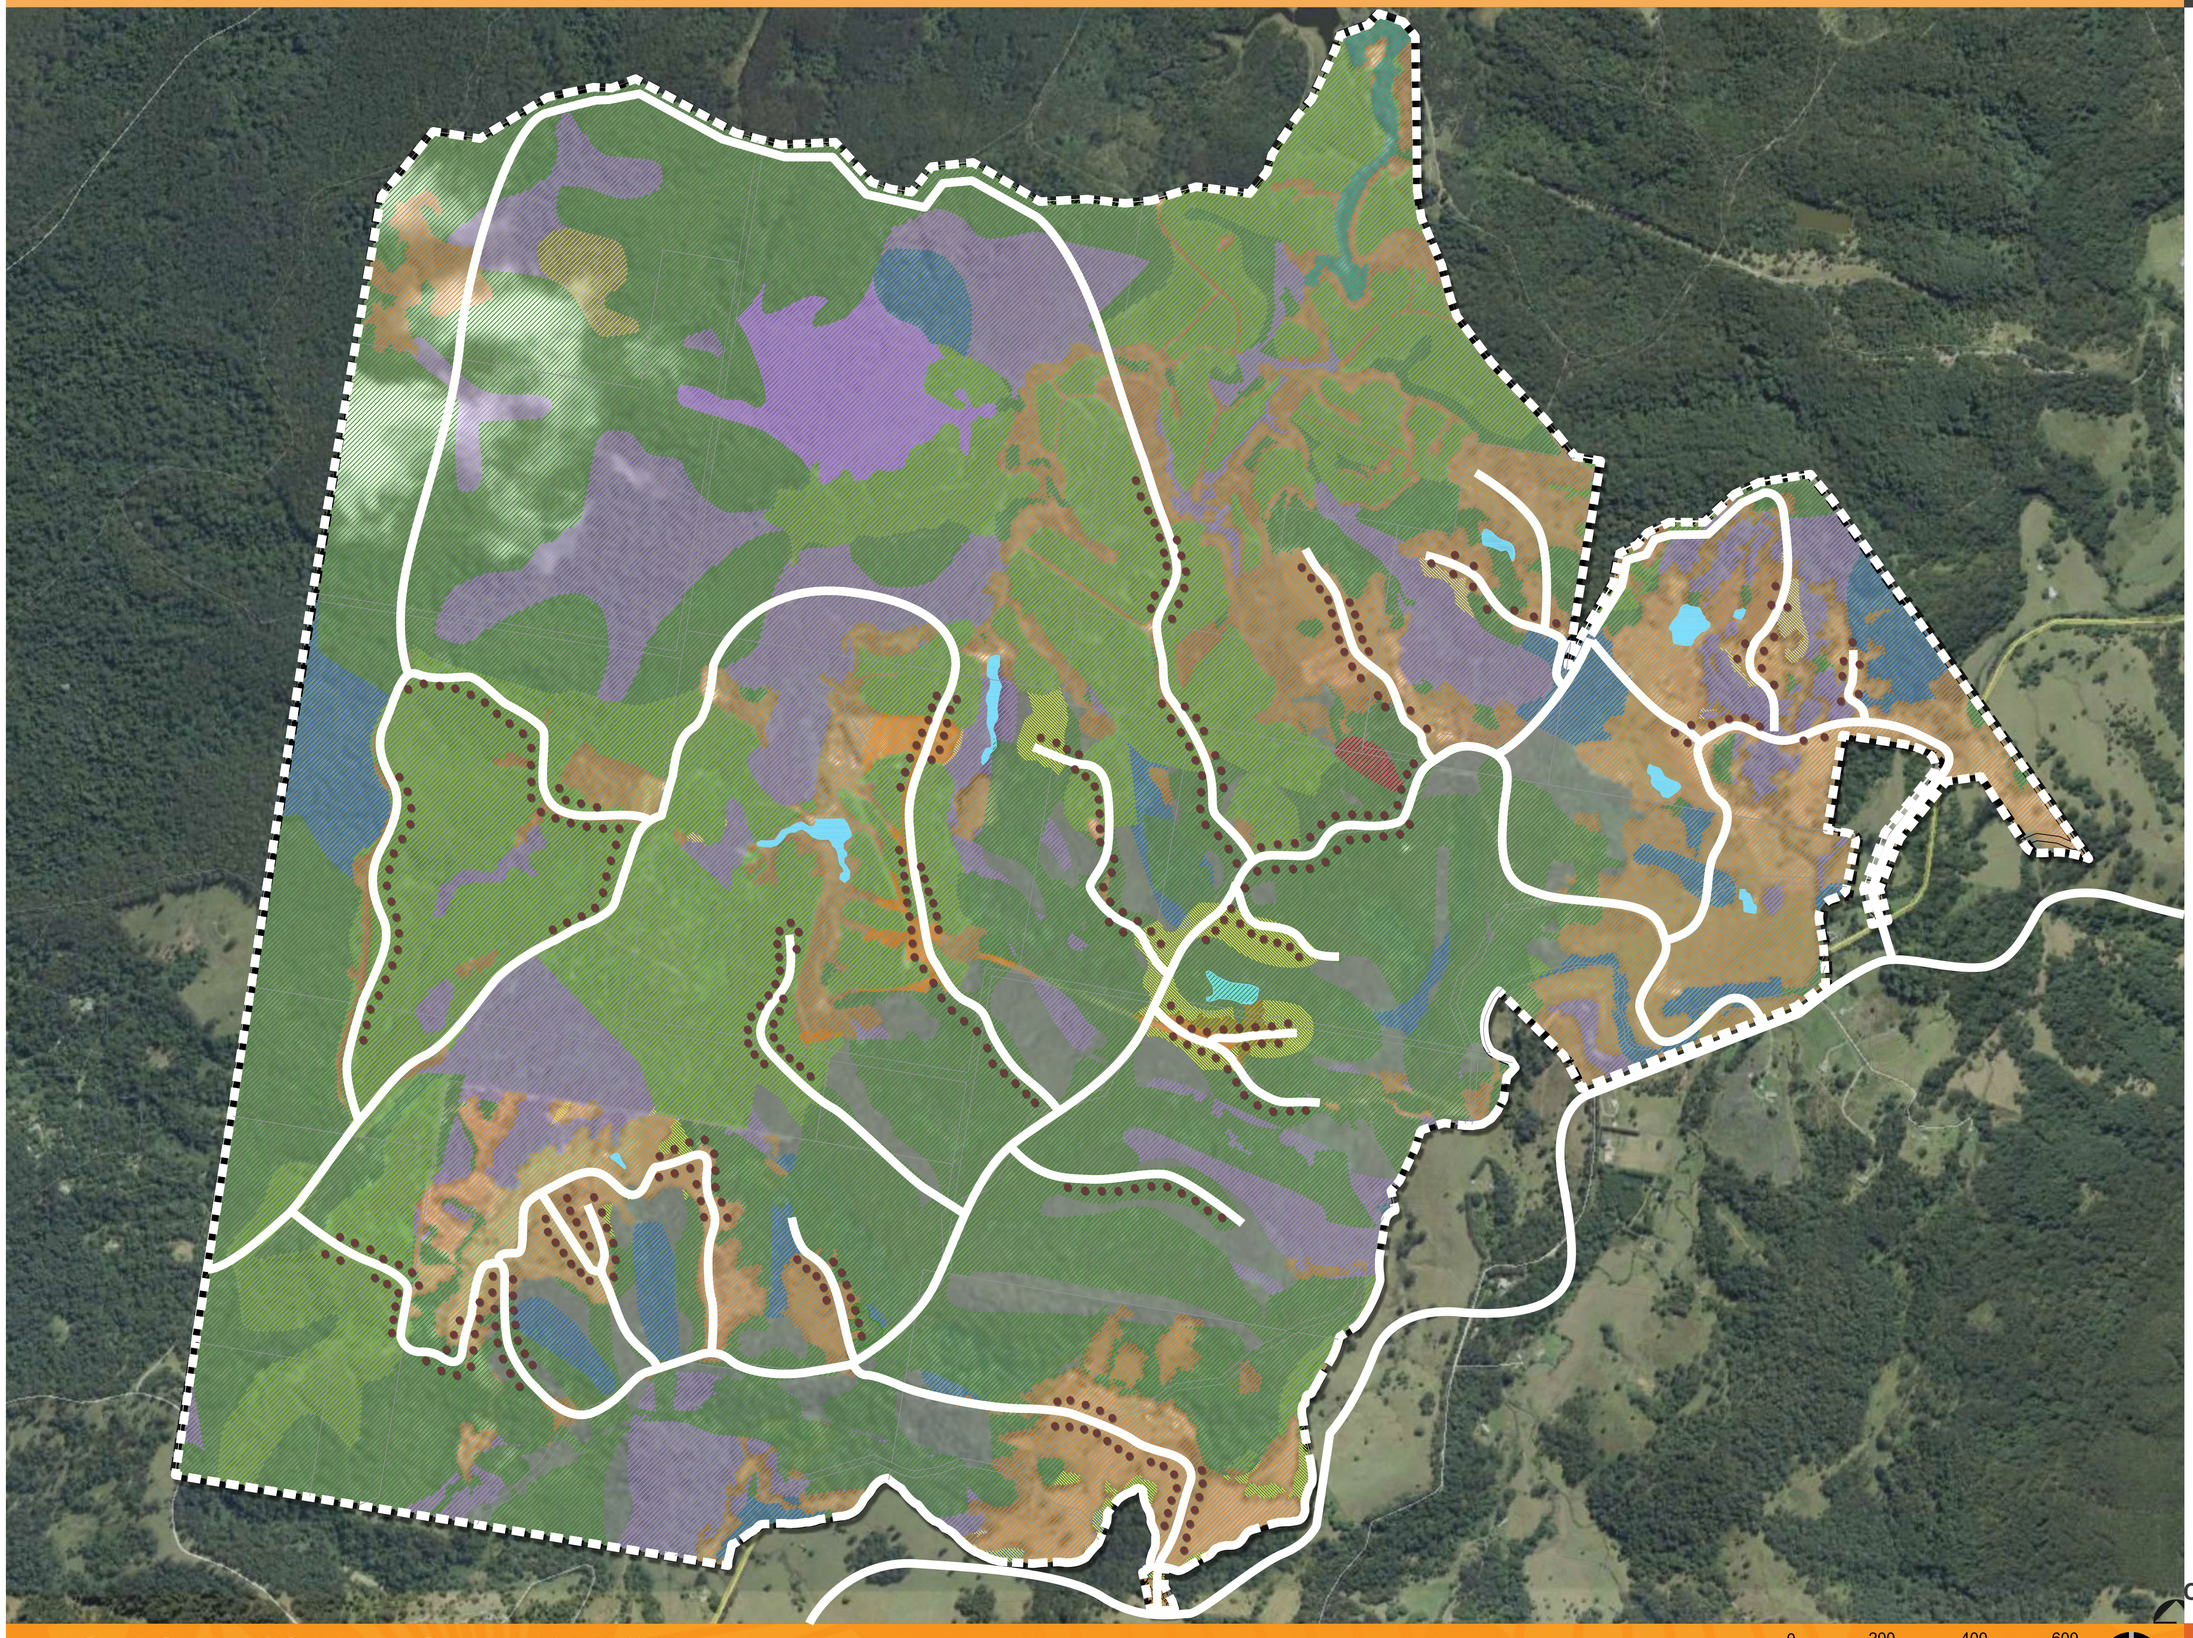

LEGEND

- PCT 812 ZONE 1 263.1HA
- PCT 812 ZONE 2 79.7HA
- PCT 1073 ZONE 1 576.2HA
- PCT 1302 ZONE 1 5.5HA
- NATIVE PLANTATION 338HA
- CAMPHOR LAUREL DOMINANT CLOSED TO OPEN FOREST 5.6HA
- SUBSTANTIALLY CLEARED OF NATIVE VEGETATION 325HA
- OPEN WATER 5HA

PLANIT CONSULTING

0 200 400 600

SCALE - 1:10000 @ A1 , 1:20000 @ A3

NIGHTCAP ECO VILLAGE

CONSTRAINTS ANALYSIS

Date: NOVEMBER, 2019 **Drawn:** JW
Scale: 1:10000 @ A1 **Checked:** DM
Rev: 02

HERITAGE ANALYSIS

LEGEND

- AHMS SITE NOT FOUND
- ARTEFACT
- ARTEFACT SCATTER
- KEEPING / BURIAL PLACE

PLANIT CONSULTING

NIGHTCAP ECO VILLAGE

CONSTRAINTS ANALYSIS

Date: NOVEMBER, 2019 **Drawn:** JW
Scale: 1:10000 @ A1 **Checked:** DM
Rev: 02

0 200 400 600

SCALE - 1:10000 @ A1 , 1:20000 @ A3

COMBINED ANALYSIS

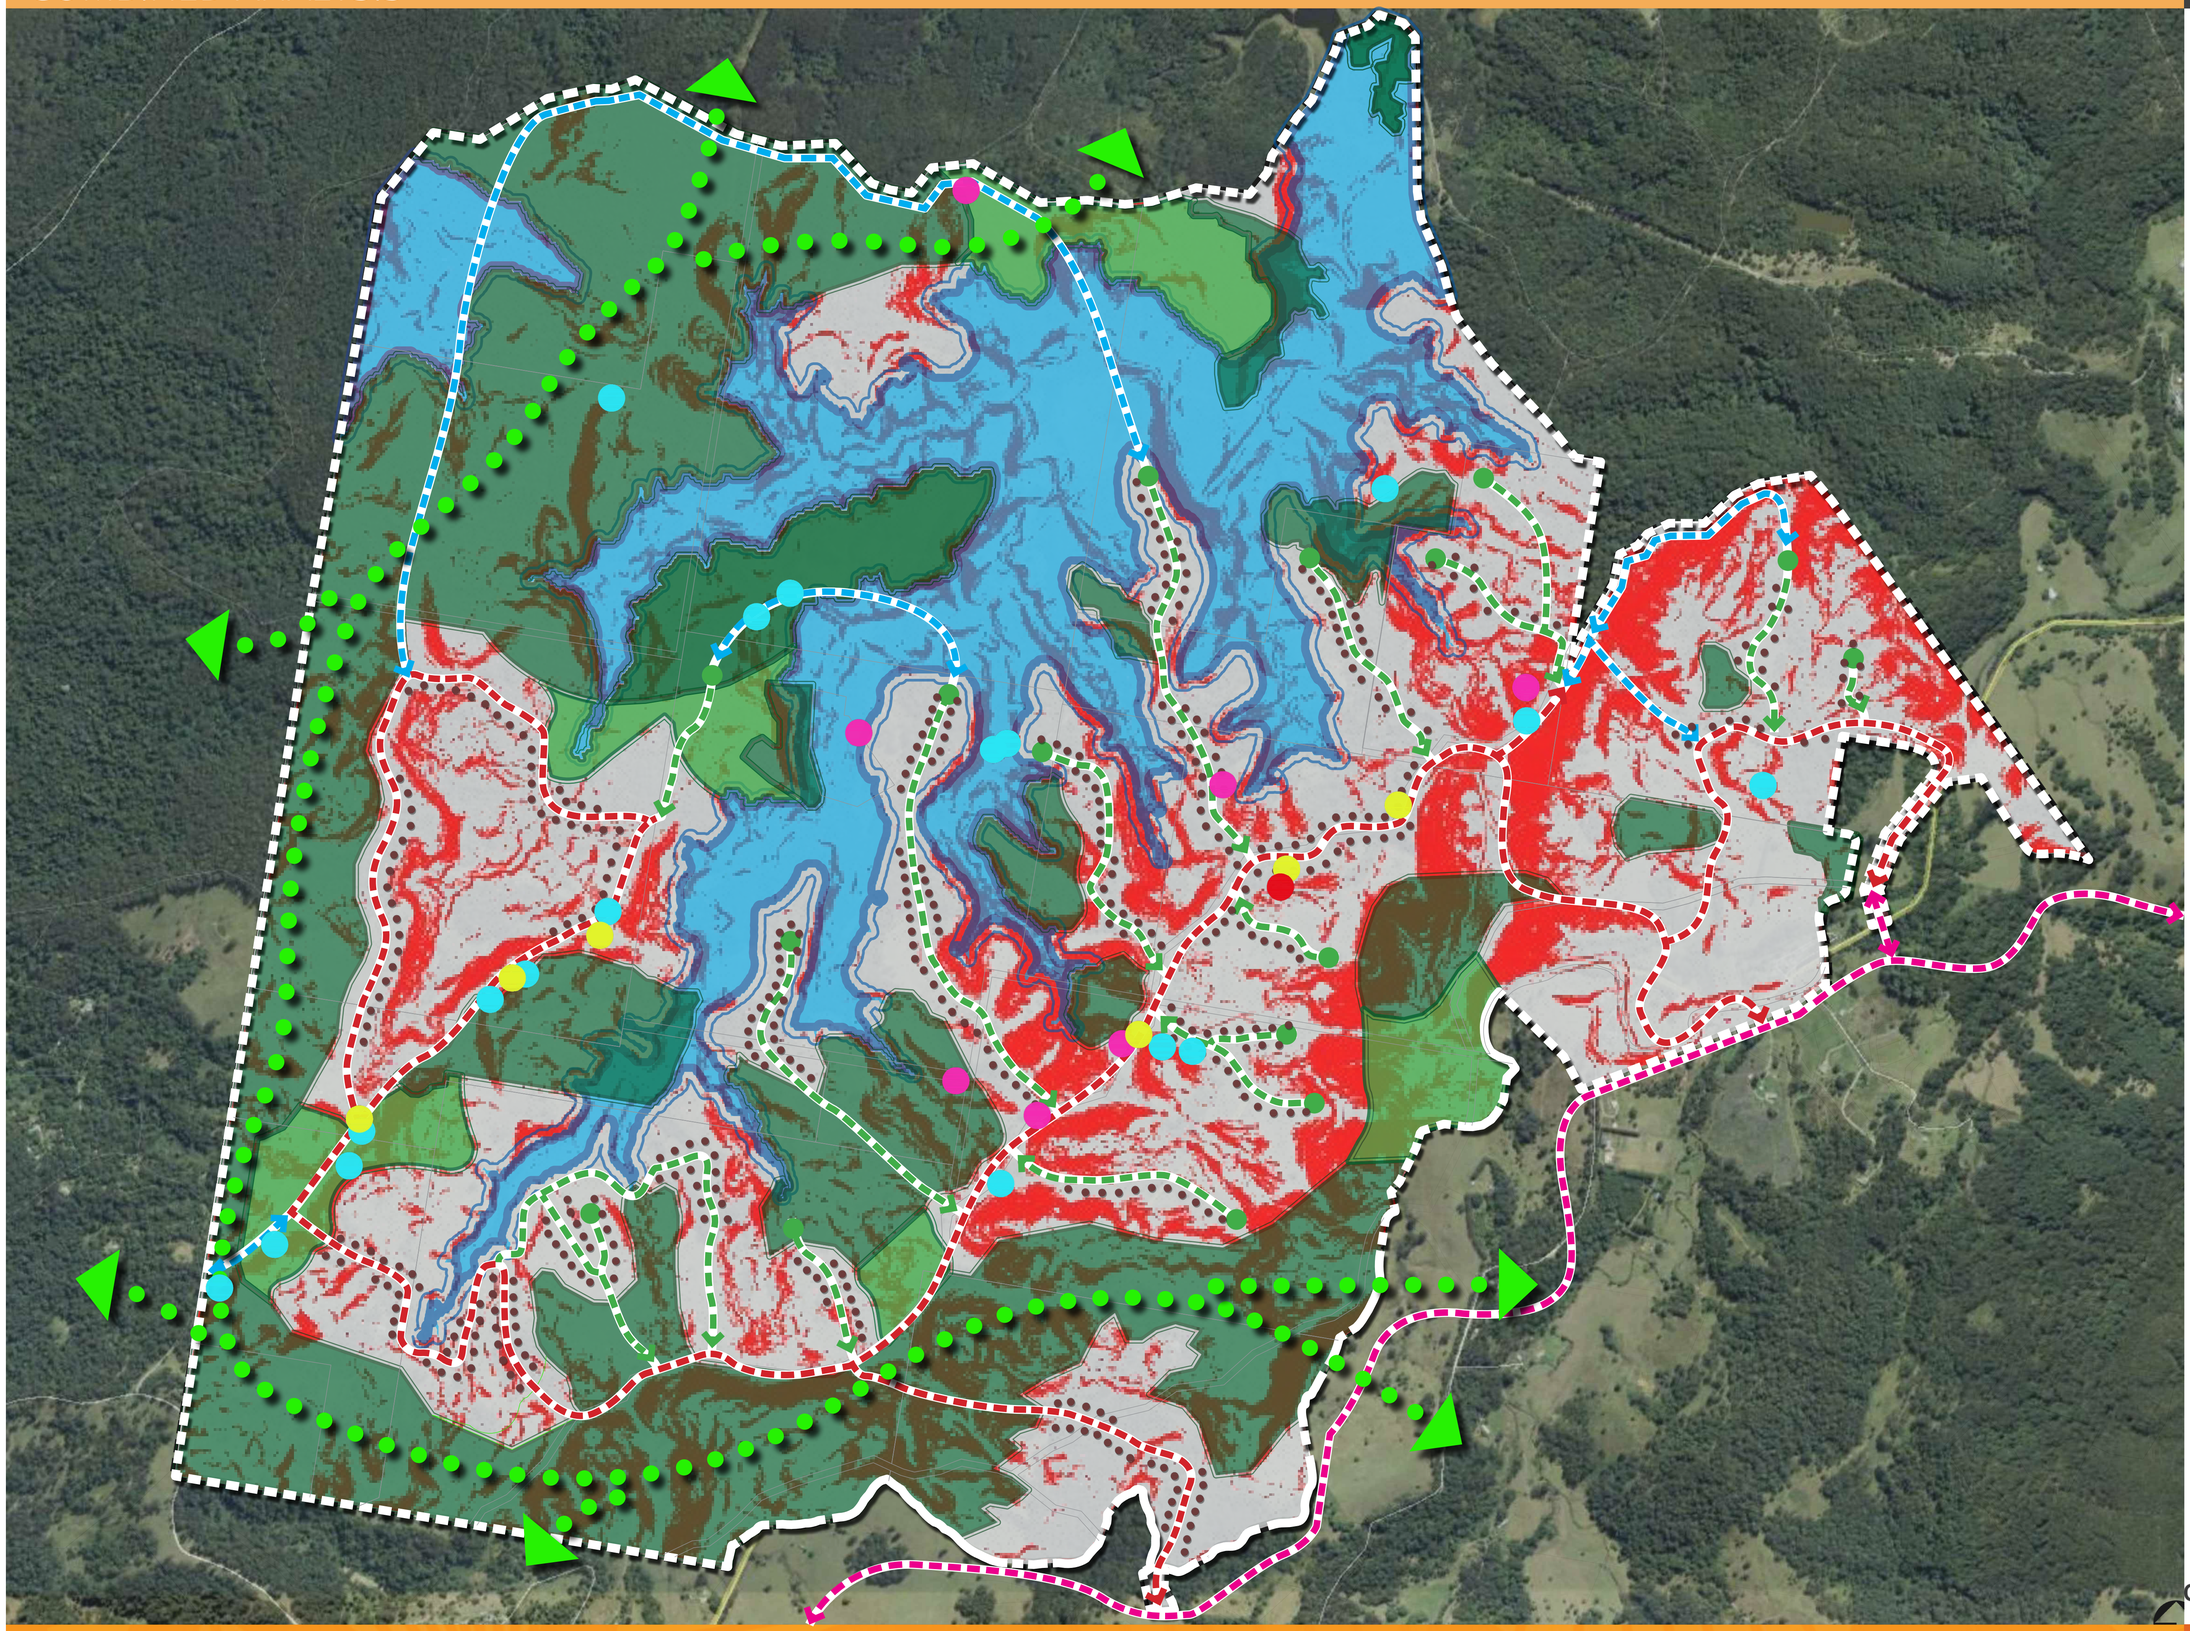

LEGEND

- PRIMARY ROADS
  LOOP & ACCESS
- SECONDARY ROADS
  ACCESS & FEEDER ROADS
- EXISTING INFORMAL LINKAGES
  NO WORKS PROPOSED
- PUBLIC ROADS
- SLOPE 18 + DEGREES
- MAPPED HIGH QUALITY ECOLOGICAL FOOTPRINT
- IDENTIFIED ECOLOGICAL LINKAGES
- POTENTIAL FUTURE DAM WITHIN SCOPE
- SITE LINKAGES TO WIDER ECOLOGICAL VALUE
- AHMS SITE NOT FOUND
- ARTEFACT
- ARTEFACT SCATTER
- KEEPING / BURIAL PLACE

PLANIT CONSULTING

NIGHTCAP ECO VILLAGE

CONSTRAINTS ANALYSIS

Date: NOVEMBER, 2019 **Drawn:** JW
Scale: 1:10000 @ A1 **Checked:** DM
Rev: 02

0 200 400 600

SCALE - 1:10000 @ A1 , 1:20000 @ A3